


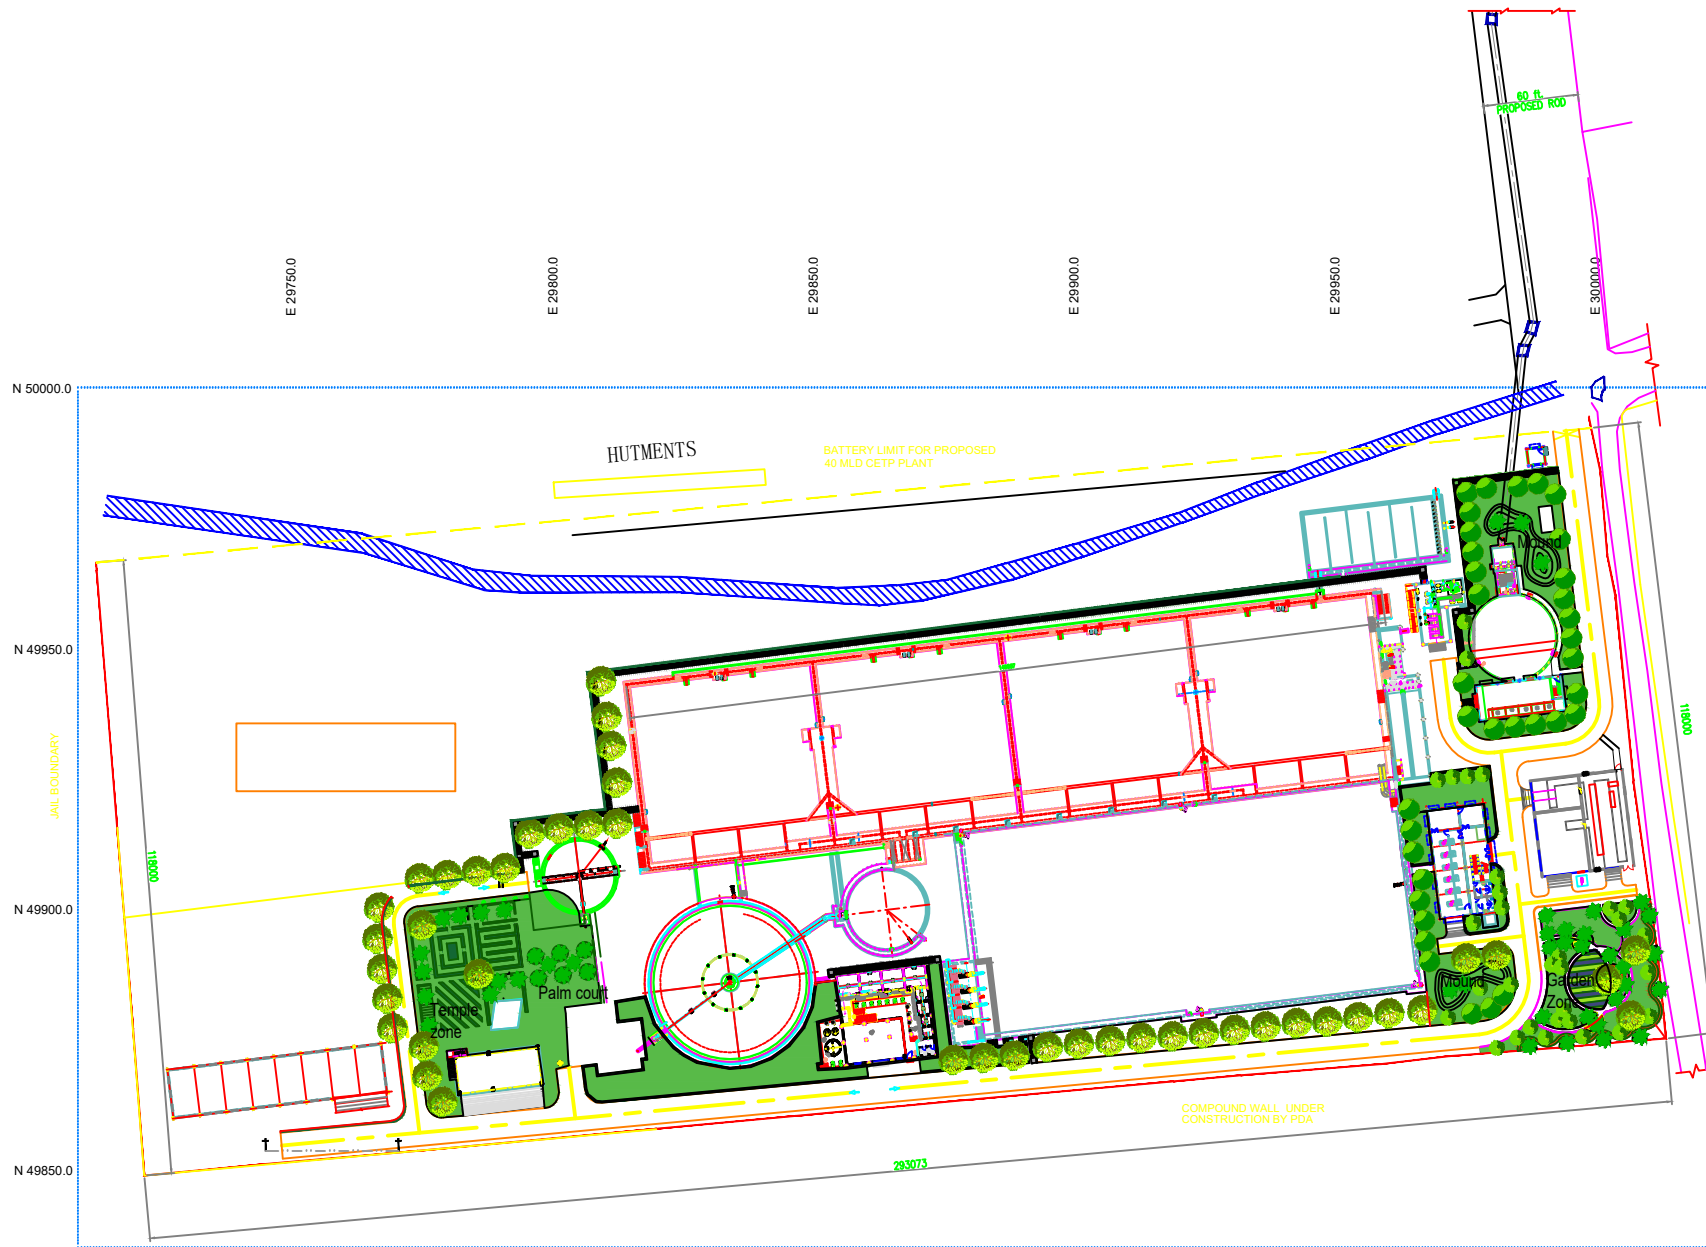

Note

1. The drawing is copyright of "ADI" and is not to be produced, copied, handed over to third party or used for any purpose other than for which it is delivered.
2. All dimension shall be checked before starting the work on site.
3. This drawing shall be considered with other relevant drawings (if any).
4. Site issues to be addressed to Architect's team.

Project:	Landscape
Drawing Title:	Layout proposal



Revision	Date
1.	
2.	
3.	
4.	

Location:	Sheet no.:	Drawn by:	Date:
INDIA / LUDHIANA	PD	PD	05.07.2021
Client Name:	Scale:	Sheet Size:	Checked by:
L&T	NTS	A1	AS



ARK DESIGN INTERNATIONAL
Tower B , 835, Sector 75, Noida, U.P..
Tel.+91-9560171279;+91-0120-4984029
arkdesigninternational@gmail.com,
info.arkdesigninternational@gmail.com